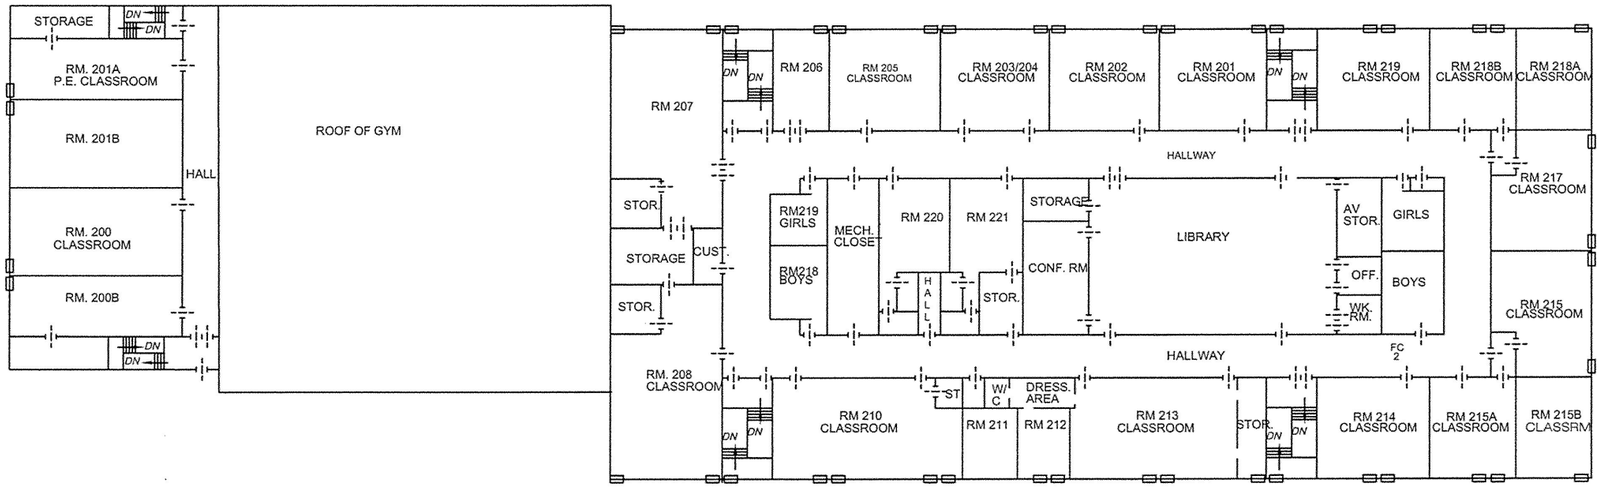

SECOND FLOOR PLAN

REDUCED DRAWING

N

No.	DATE	REMARKS	BY
REVISIONS			

	NAME	DATE
DRAWN BY	REH	12/9/10
CK'D BY		
APP'VD BY		
APP'VD BY		
APP'VD BY		
APP'VD BY		
APP'VD BY		

BOARD OF EDUCATION
of the
MEMPHIS CITY SCHOOLS

FLOOR PLAN

SCALE	SHEET	SCHOOL	DRAWING NO.
AS SHOWN	3 OF 3	AIRWAYS MIDDLE	B- 123